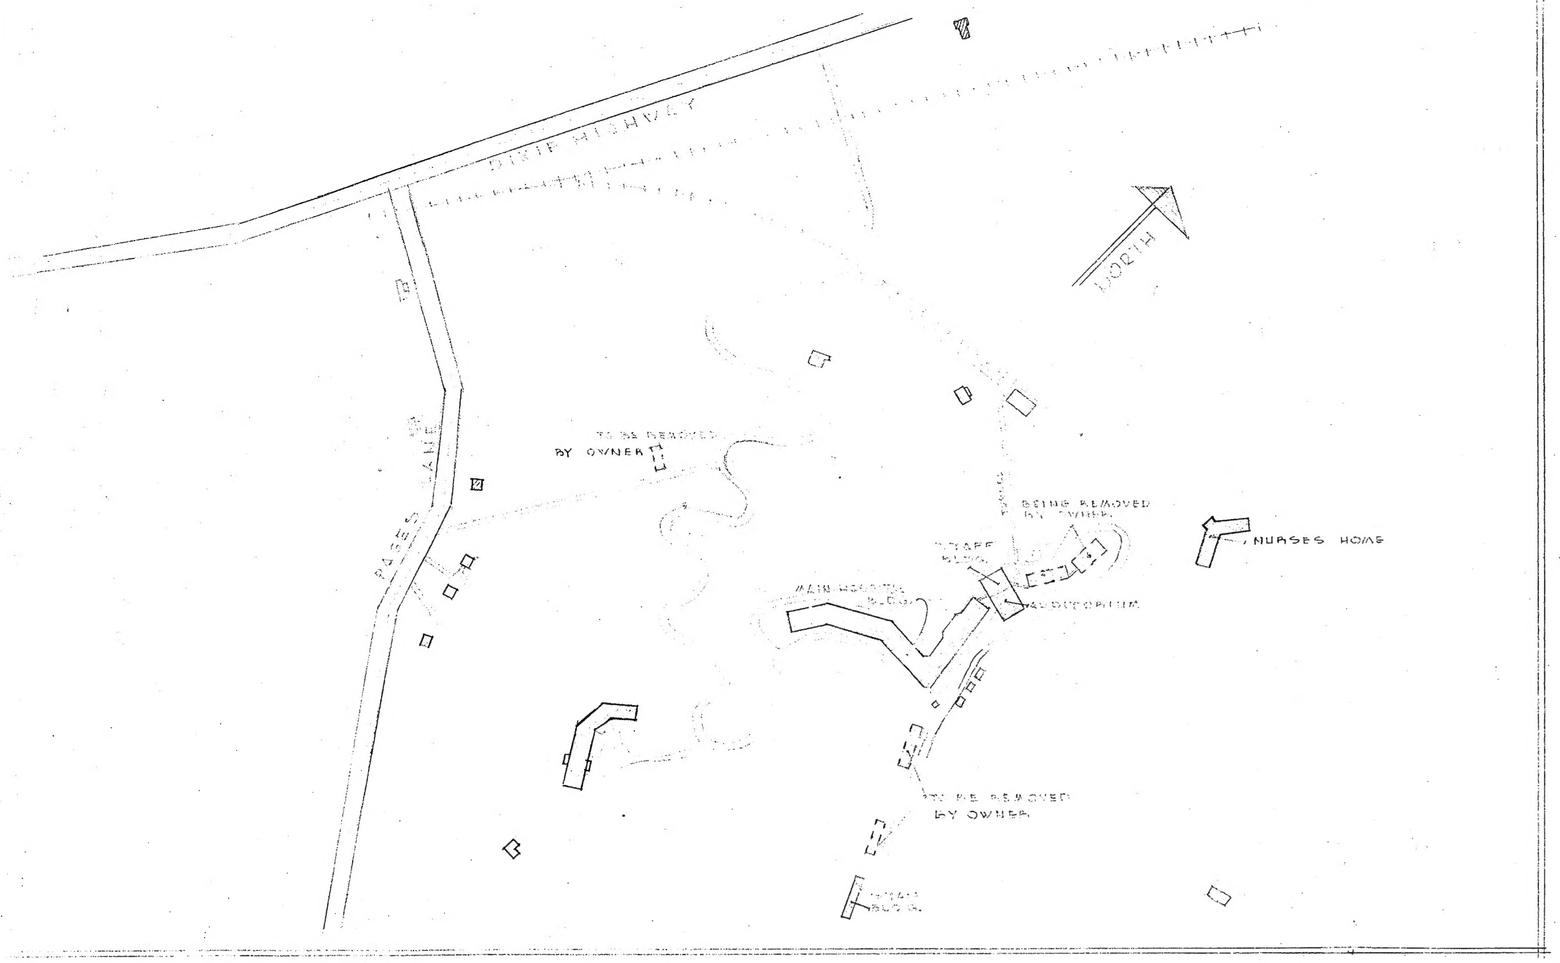

PLOT PLAN
SCALE 1" = 300'-0"

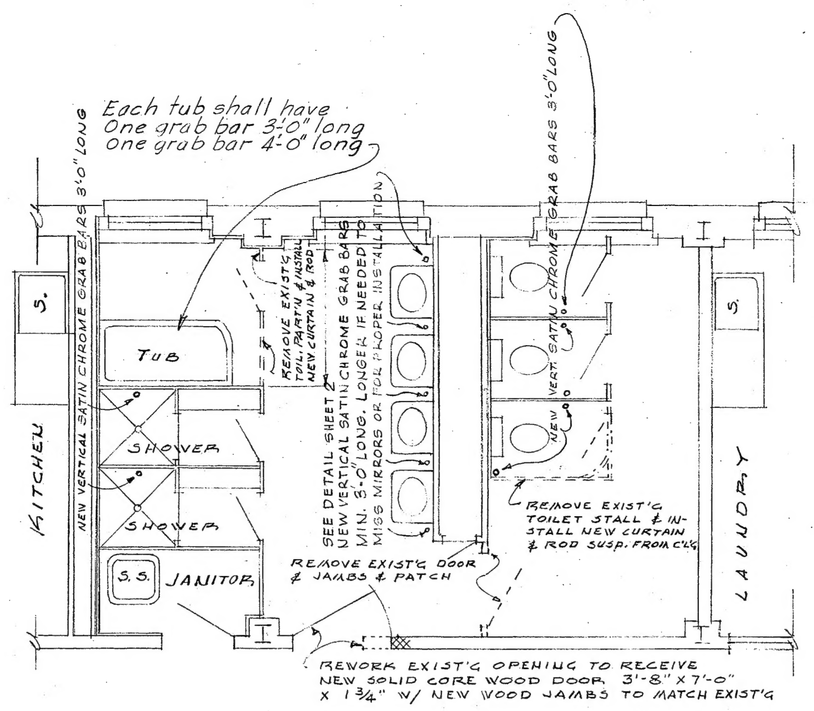
Each tub shall have
One grab bar 3'0" long
One grab bar 4'-0" long
KITCHEN
Tub
SHOWER
SHOWER
S.S.
JANITOR
LAUNDRY
NEW VERTICAL SATIN CHROME GRAB BARS 3'0" LONG
REMOVE EXIST'G TOILET PARTN. & INSTALL NEW CURTAIN & ROD SUSP. FROM CEIL.
SEE DETAIL SHEET 2
NEW VERTICAL SATIN CHROME GRAB BARS MIN. 5'-0" LONG. LONGER IF NEEDED TO MEET CODE. INSTALL AS SHOWN ON DETAIL
NEW SATIN CHROME GRAB BARS 3'0" LONG
REMOVE EXIST'G TOILET STALL & INSTALL NEW CURTAIN & ROD SUSP. FROM CEIL.
REMOVE EXIST'G DOOR & JAMBS & PATCH
REWORK EXIST'G OPENING TO RECEIVE NEW SOLID CORE WOOD DOOR, 3'-8" X 7'-0" X 1 3/4" W/ NEW WOOD JAMBS TO MATCH EXIST'G

DETAIL 11-A
FIRST FLOOR, TOILET - WEST PORTION
SCALE 1/4" = 1'-0"

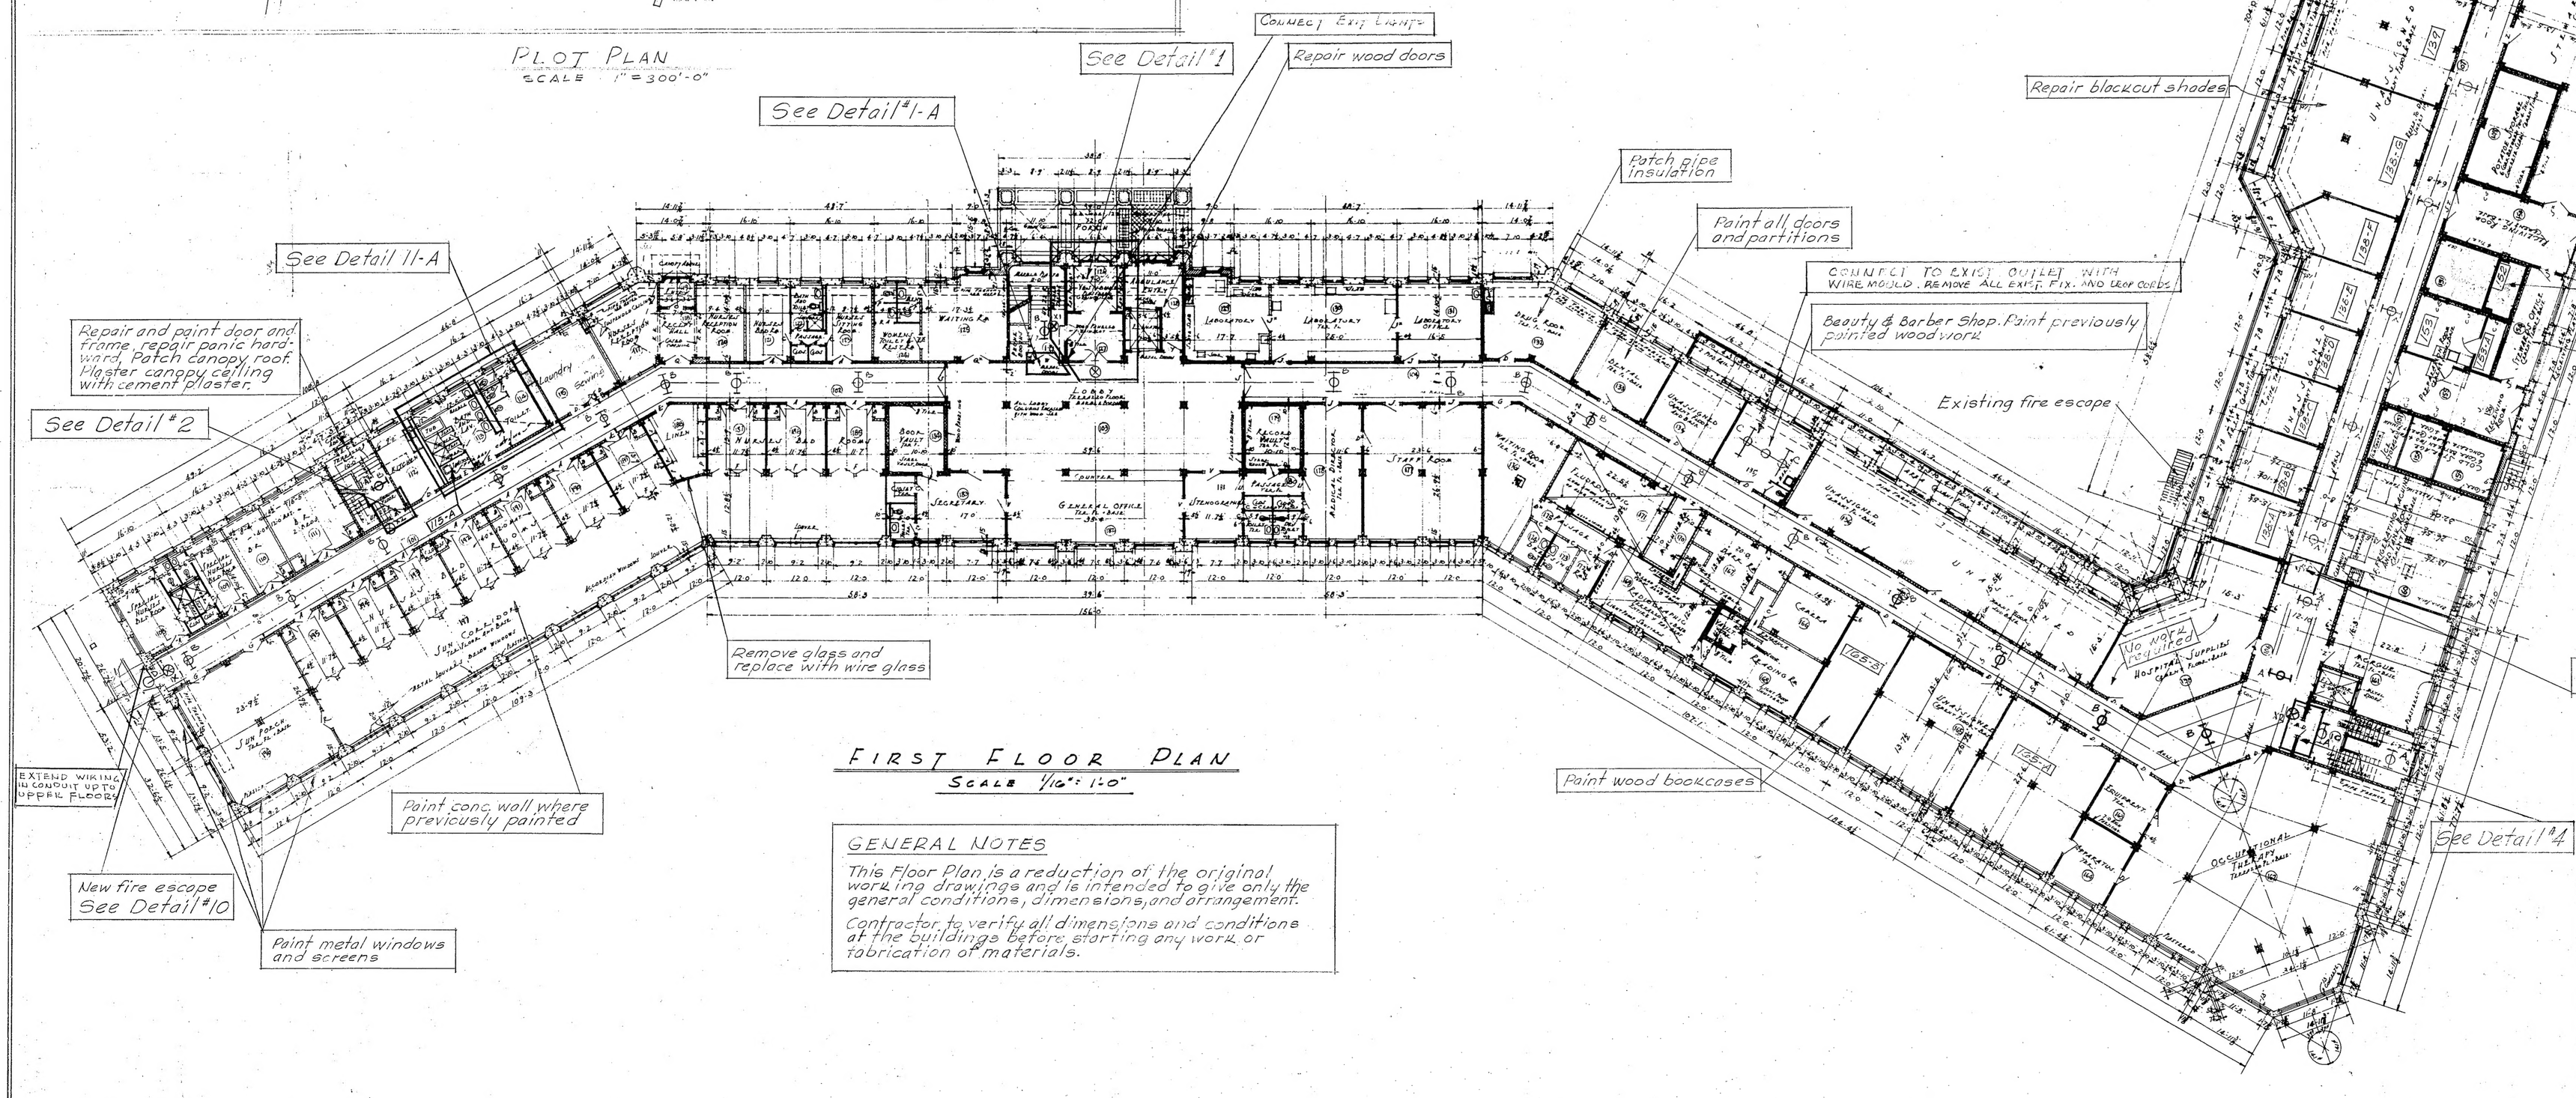
See Detail #1
Connect Exit Lights
Repair wood doors
See Detail #1-A
See Detail 11-A
See Detail #2
Repair and paint door and frame, repair panic hardware. Patch canopy roof. Plaster canopy ceiling with cement plaster.
Remove glass and replace with wire glass
EXTEND WIRING IN CONDUIT UP TO UPPER FLOOR
Paint conc. wall where previously painted
New fire escape See Detail #10
Paint metal windows and screens
Patch pipe insulation
Paint all doors and partitions
CONNECT TO EXIST. OUTLET WITH WIRE MOULD - REMOVE ALL EXIST. FIX. AND LEAD OUTS
Beauty & Barber Shop. Paint previously painted woodwork
Existing fire escape
Paint wood bookcases
See Detail #4
Remove rolling metal door and replace with pair of metal doors and frames See Detail #3
Paint lockers
No work required
Repair blackout shades
No work required in these rooms
139, 139-A, 147, 149, 151, 153, 153-A
157, 158, 159, 163, 164, 165-A, 166,
167, 170, 179 & 184
Clean and paint ceiling with aluminum paint.
Repair insulation on pipes and paint
Change glass in doors and transom to obscure wire glass

FIRST FLOOR PLAN
SCALE 1/16" = 1'-0"

GENERAL NOTES

This Floor Plan is a reduction of the original working drawings and is intended to give only the general conditions, dimensions, and arrangement.

Contractor to verify all dimensions and conditions at the buildings before starting any work or fabrication of materials.

APPROVED BY [signature] EXECUTIVE ASST. COMMISSIONER OF FINANCE DATE 9-11-62

APPROVED BY [signature] CHIEF OF ENGINEER'S STAFF DATE 9/13/62

WAVERLY HILLS SENIOR CITIZENS CENTER
U.S. 31 W - JEFFERSON COUNTY, KY.
FOR
DEPARTMENT OF FINANCE
COMMONWEALTH OF KENTUCKY

MADE BY	SCALE	MAIN HOSPITAL BUILDING	DATE
J.C. R.W.L. J.H.	AS SHOWN	FIRST FLOOR PLAN, PLOT PLAN	9-7-62

T.D. LUCKETT - J.D. FARLEY REGISTERED COMMONWEALTH OF KENTUCKY NOS. 223-231 ARCHITECTS

LUCKETT & FARLEY
INCORPORATED
ARCHITECTS
9th FLOOR - WASHINGTON BLDG.
LOUISVILLE 2, KENTUCKY
E. R. RONALD & ASSOCIATES
CONSULTING ENGINEERS

REVISIONS

SHEET NO. 1